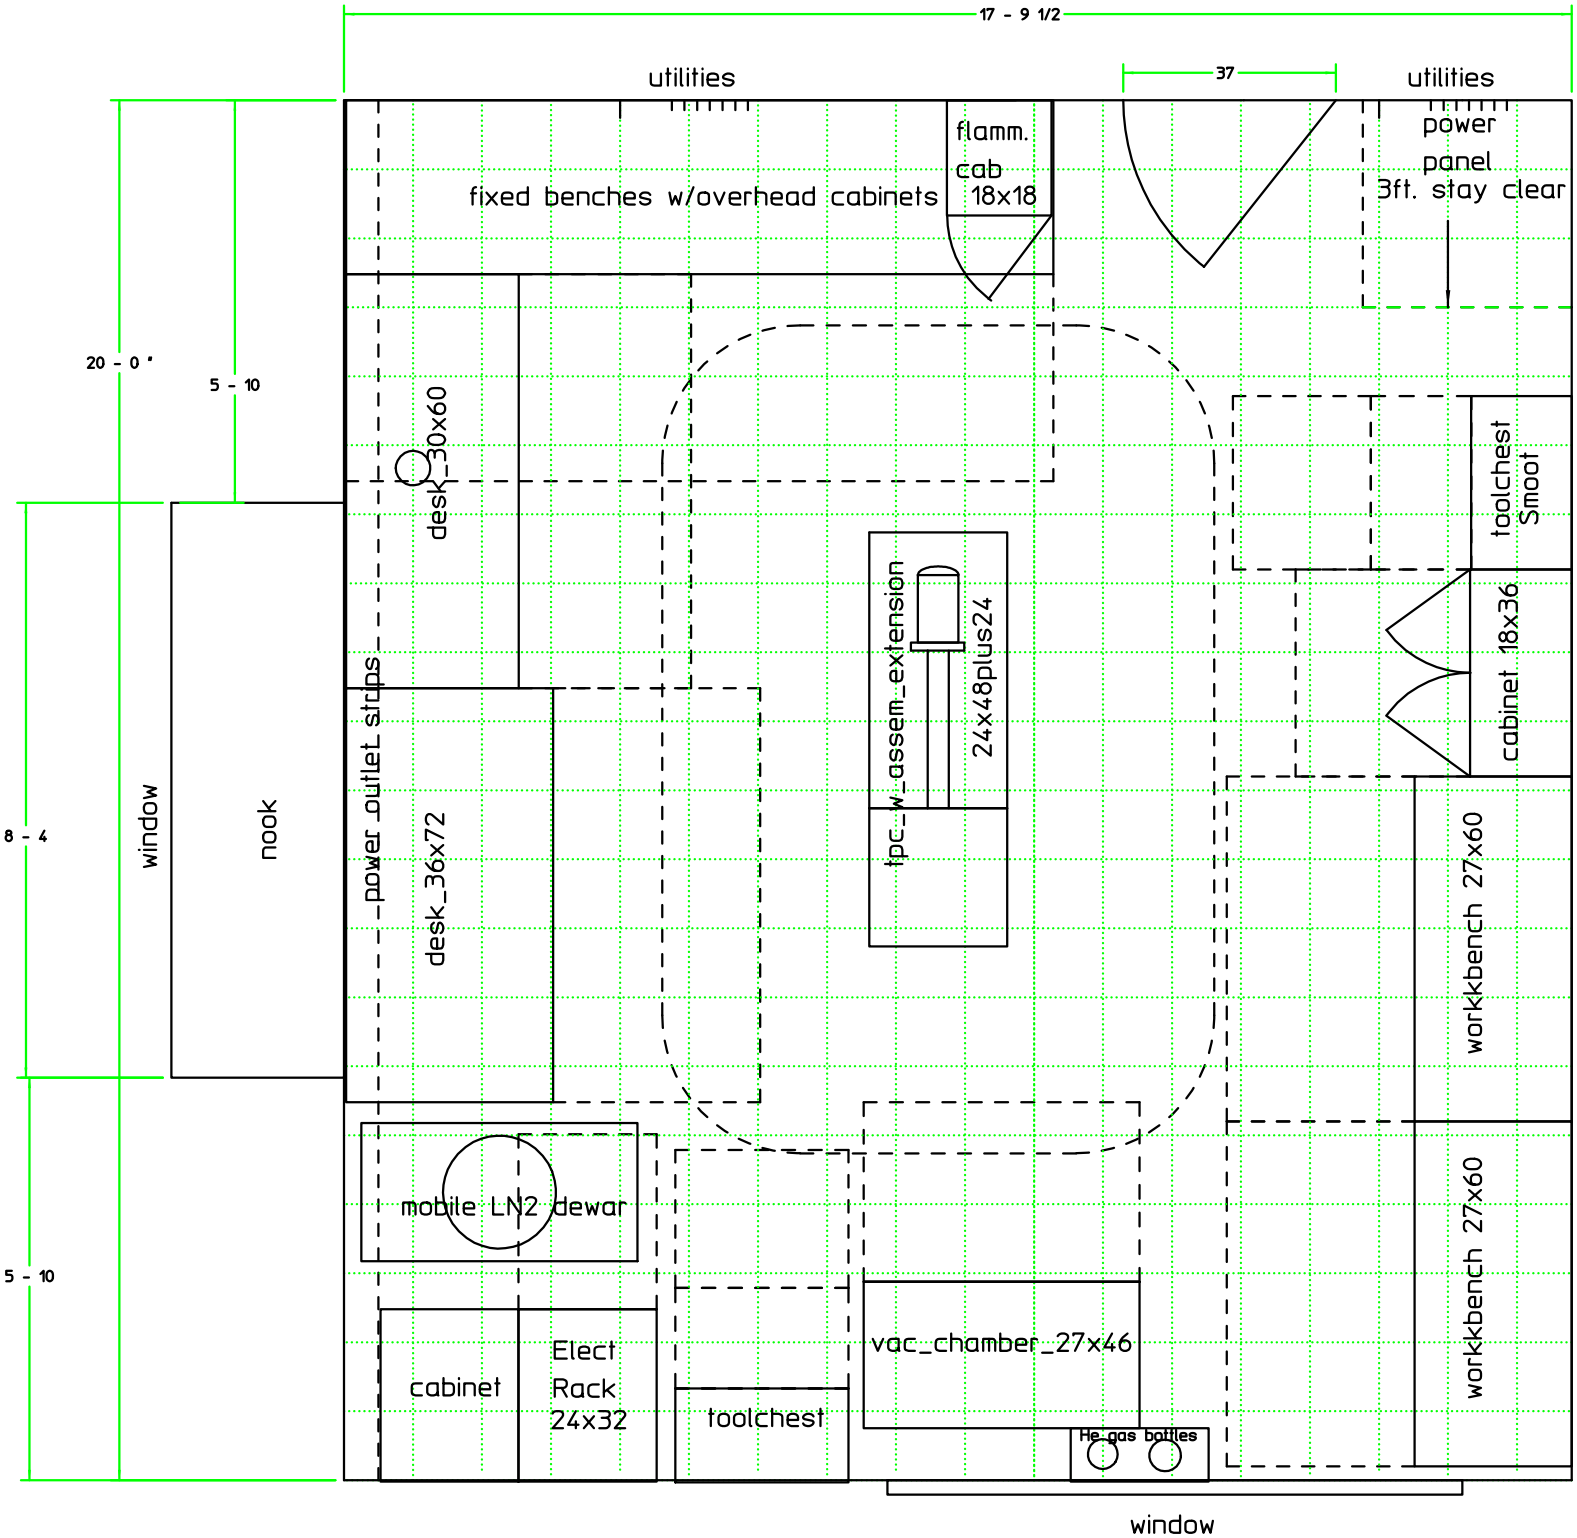
17 - 9 1/2
utilities
37
utilities
flamm.
cab
18x18
fixed benches w/overhead cabinets
power
panel
3ft. stay clear
20 - 0 "
5 - 10
desk_30x60
toolchest
Smoot
tpc_w_assem_extension
24x48plus24
cabinet 18x36
power outlet strips
desk_36x72
8 - 4
window
nook
workkbench 27x60
workkbench 27x60
mobile LN2 dewar
5 - 10
cabinet
Elect
Rack
24x32
toolchest
vac_chamber_27x46
He gas bottles
window