DESCRIPTION	MATERIAL	MAT. LOCATION
REFERENCE PIRELLI DWG NO: LBNL 01	-	-

THIS DRAWING IS NOT FOR FABRICATION

NOTES: (UNLESS OTHERWISE SPECIFIED)

1. THE FABRICATION DRAWING WAS DONE BY AN OUTSIDE VENDOR PER ENGINEERING SPECIFICATIONS.
2. THIS MODEL WAS BUILT USING AN IGES TRANSLATION FILE AND IS INTENDED FOR VISUALIZATION ONLY.
3. SEE PIRELLI DRAWING NUMBER LBNL 01 FOR MORE INFORMATION.

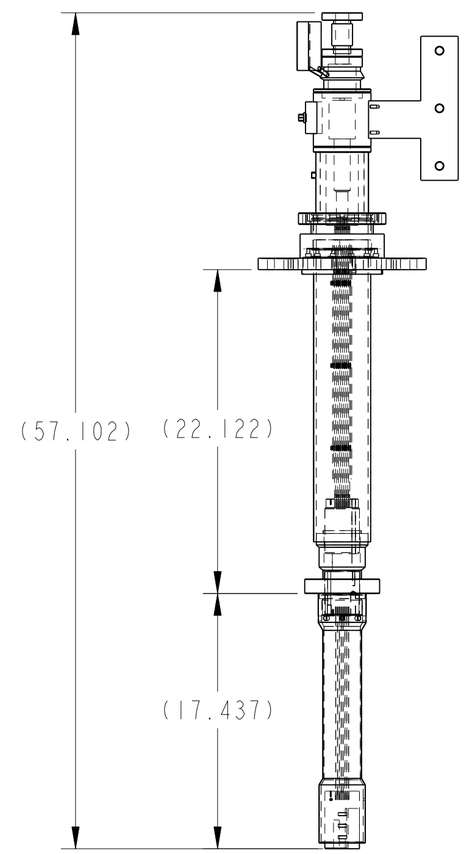

THIRD ANGLE PROJECTION

REV	DWG	CHK	ZONE	DATE	CHANGES
A	MJK	DPO		9/19/02	NOTES ADDED FOR RELEASE OF 24C352 ASSY.

UNLESS OTHERWISE SPECIFIED

TOLERANCES		
	X.X ± 0.1	FRAC. ± 1/64
	X.XX ± 0.03	Angles ± 1.00°
	X.XXX ± 0.010	FINISH 125 √ (µin)

DO NOT SCALE PRINT

THREADS ARE CLASS 2
CHAMFER ENDS OF ALL SCREW TREADS 30°
CUT ROUND, 1.5 THREAD RELIEF ON MACHINED THREADS
BREAK EDGES .016 MAX. ON MACHINED WORK
REMOVE BURRS, WELD SPLATTER & LOOSE SCALE
IN ACCORDANCE WITH ASME Y14.5M & B46.1

SHOP ORDERS

SER NO.	-		
ACCT NO.		NO. REQD	DATE ISSD -
DEL TO			DATE REQD -
SURFACE TREATMT	-		
IDENT METHOD	TAG		
PROJECT NUMBER	N/A		
PROJECT NAME	N/A		
DWG BY	A. ZACHOSZCZ		DATE 01-Mar-02
CHK BY	Jon Zbasnik		DATE 4/2/02
APR BY	Jon Zbasnik		DATE 4/2/02

ERNEST ORLANDO LAWRENCE
BERKELEY NATIONAL LABORATORY
UNIVERSITY OF CALIFORNIA - BERKELEY

LHC IR FEEDBOX
ELECTRICAL
HTS LEAD

MICROFILMED:	DWG. TYPE	SHOWN ON	SCALE: 0.125	DO NOT SCALE PRINTS
	PART		SHEET 1 OF 1	
PATENT CLEAR:	DESIGN ACCT. NO.	CATEGORY CODE	DWG. NO.	SIZE / REV.
	Z5LCE2	LH2004	2511923	A

Dwg. File: 251192 Model File: 251192.ENV

DWG. NO. 2511923 SIZE A REV. SH. 1

Rev. 17-Mar-1999 J. K. Obara