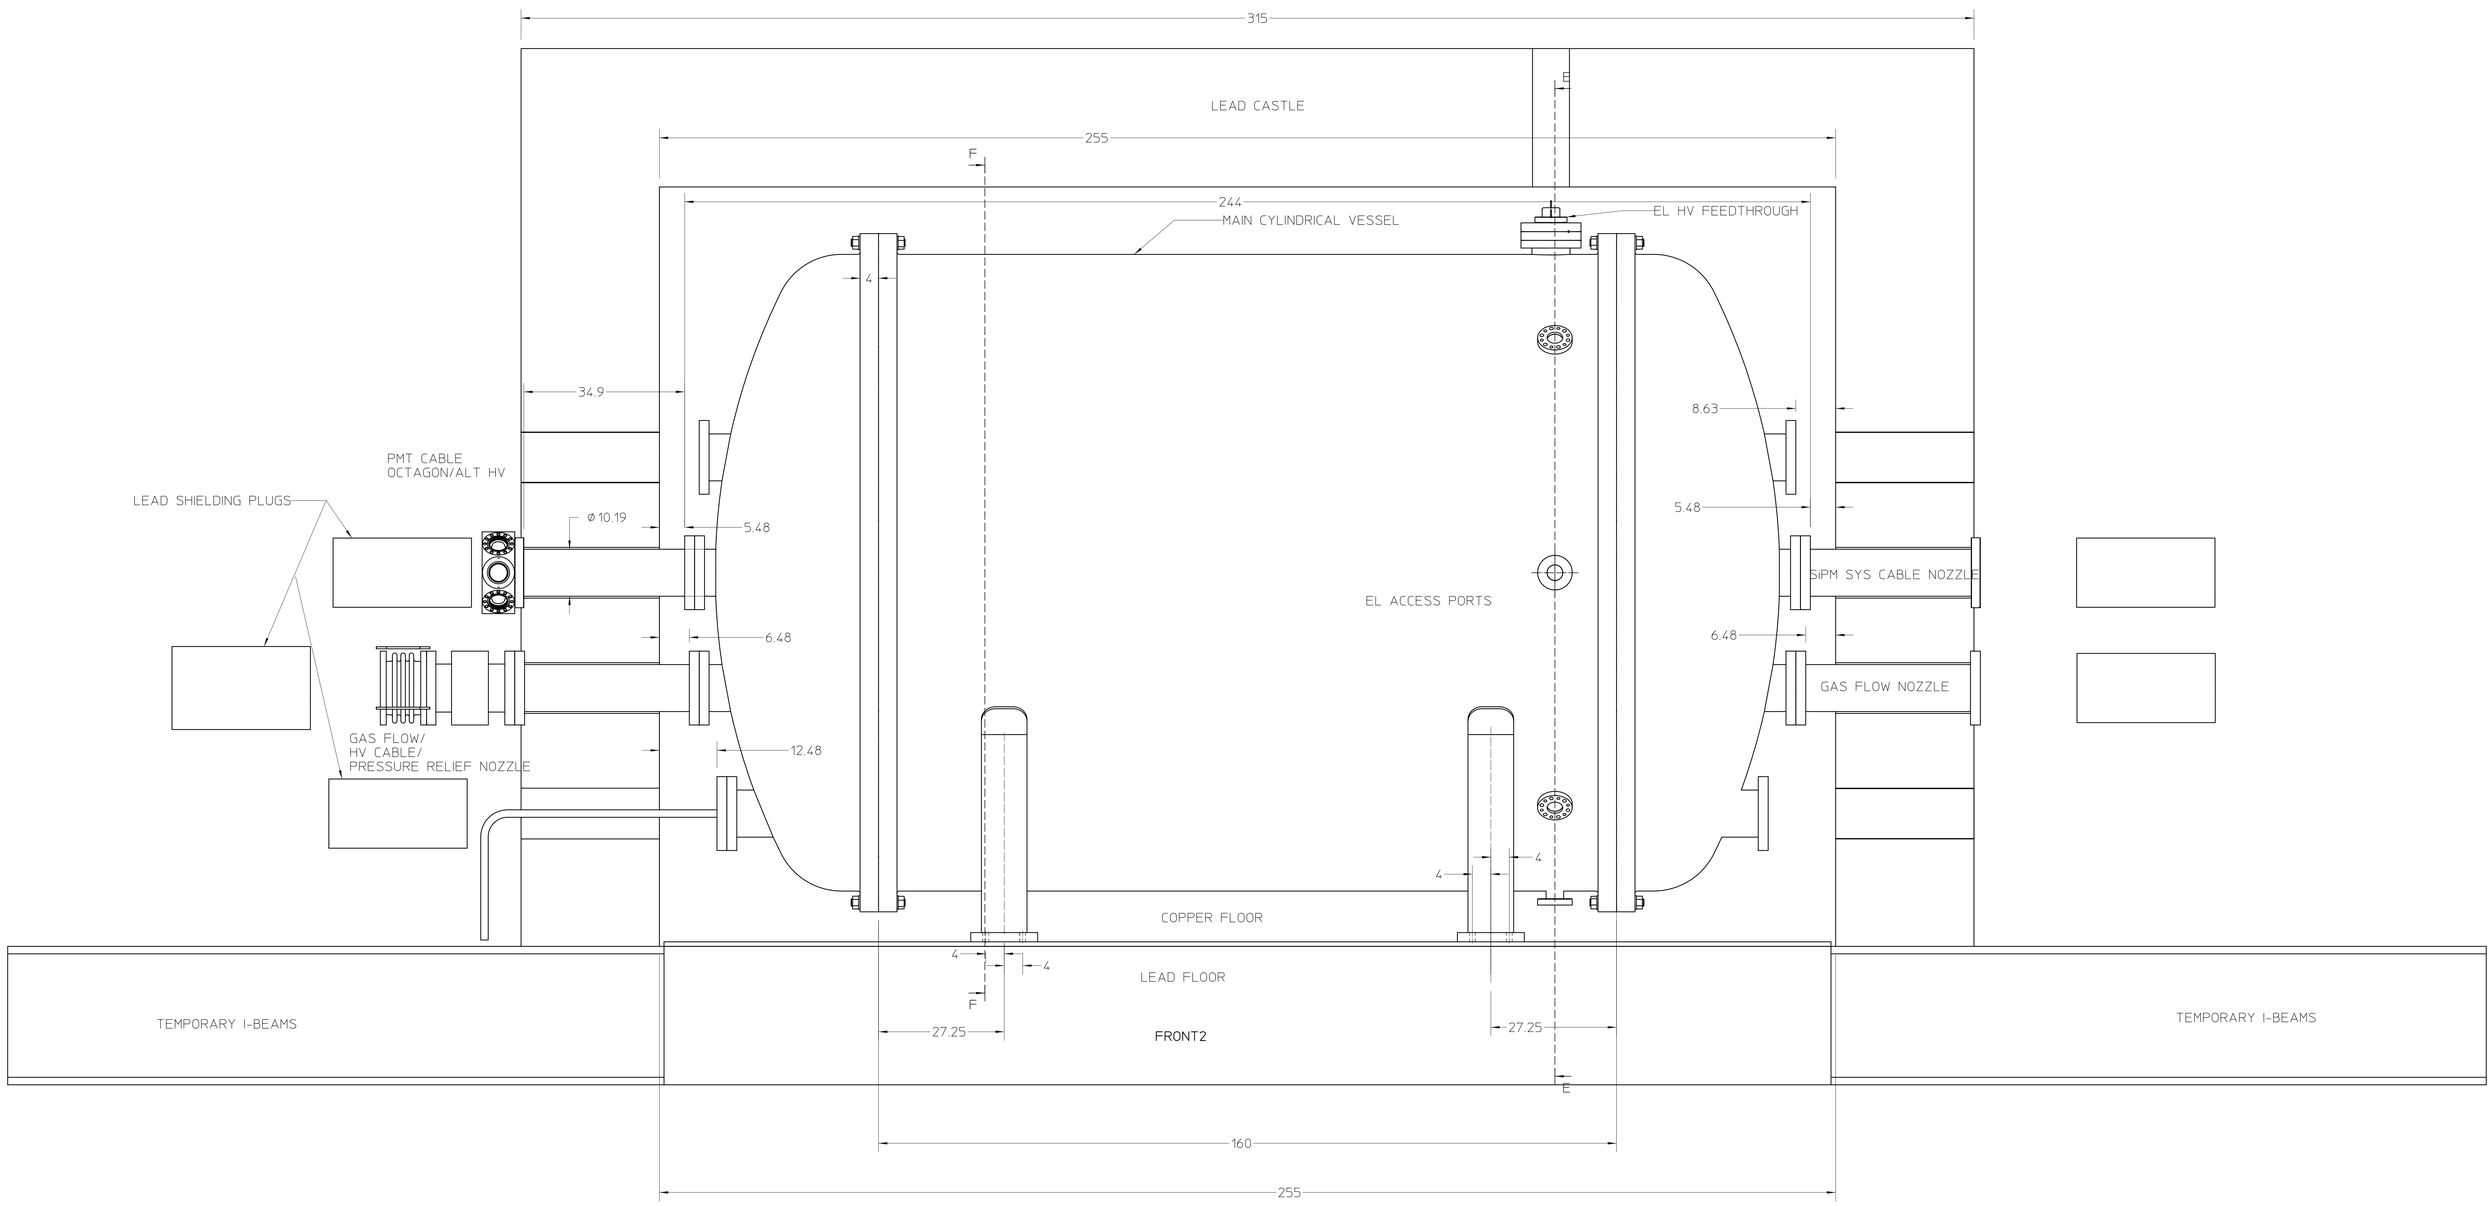
315
LEAD CASTLE
255
244
MAIN CYLINDRICAL VESSEL
EL HV FEEDTHROUGH
4
34.9
8.63
PMT CABLE
OCTAGON/ALT HV
LEAD SHIELDING PLUGS
ø 10.19
5.48
5.48
SiPM SYS CABLE NOZZLE
EL ACCESS PORTS
6.48
6.48
GAS FLOW NOZZLE
GAS FLOW/
HV CABLE/
PRESSURE RELIEF NOZZLE
12.48
4
4
COPPER FLOOR
4
4
LEAD FLOOR
TEMPORARY I-BEAMS
27.25
FRONT2
27.25
TEMPORARY I-BEAMS
160
255