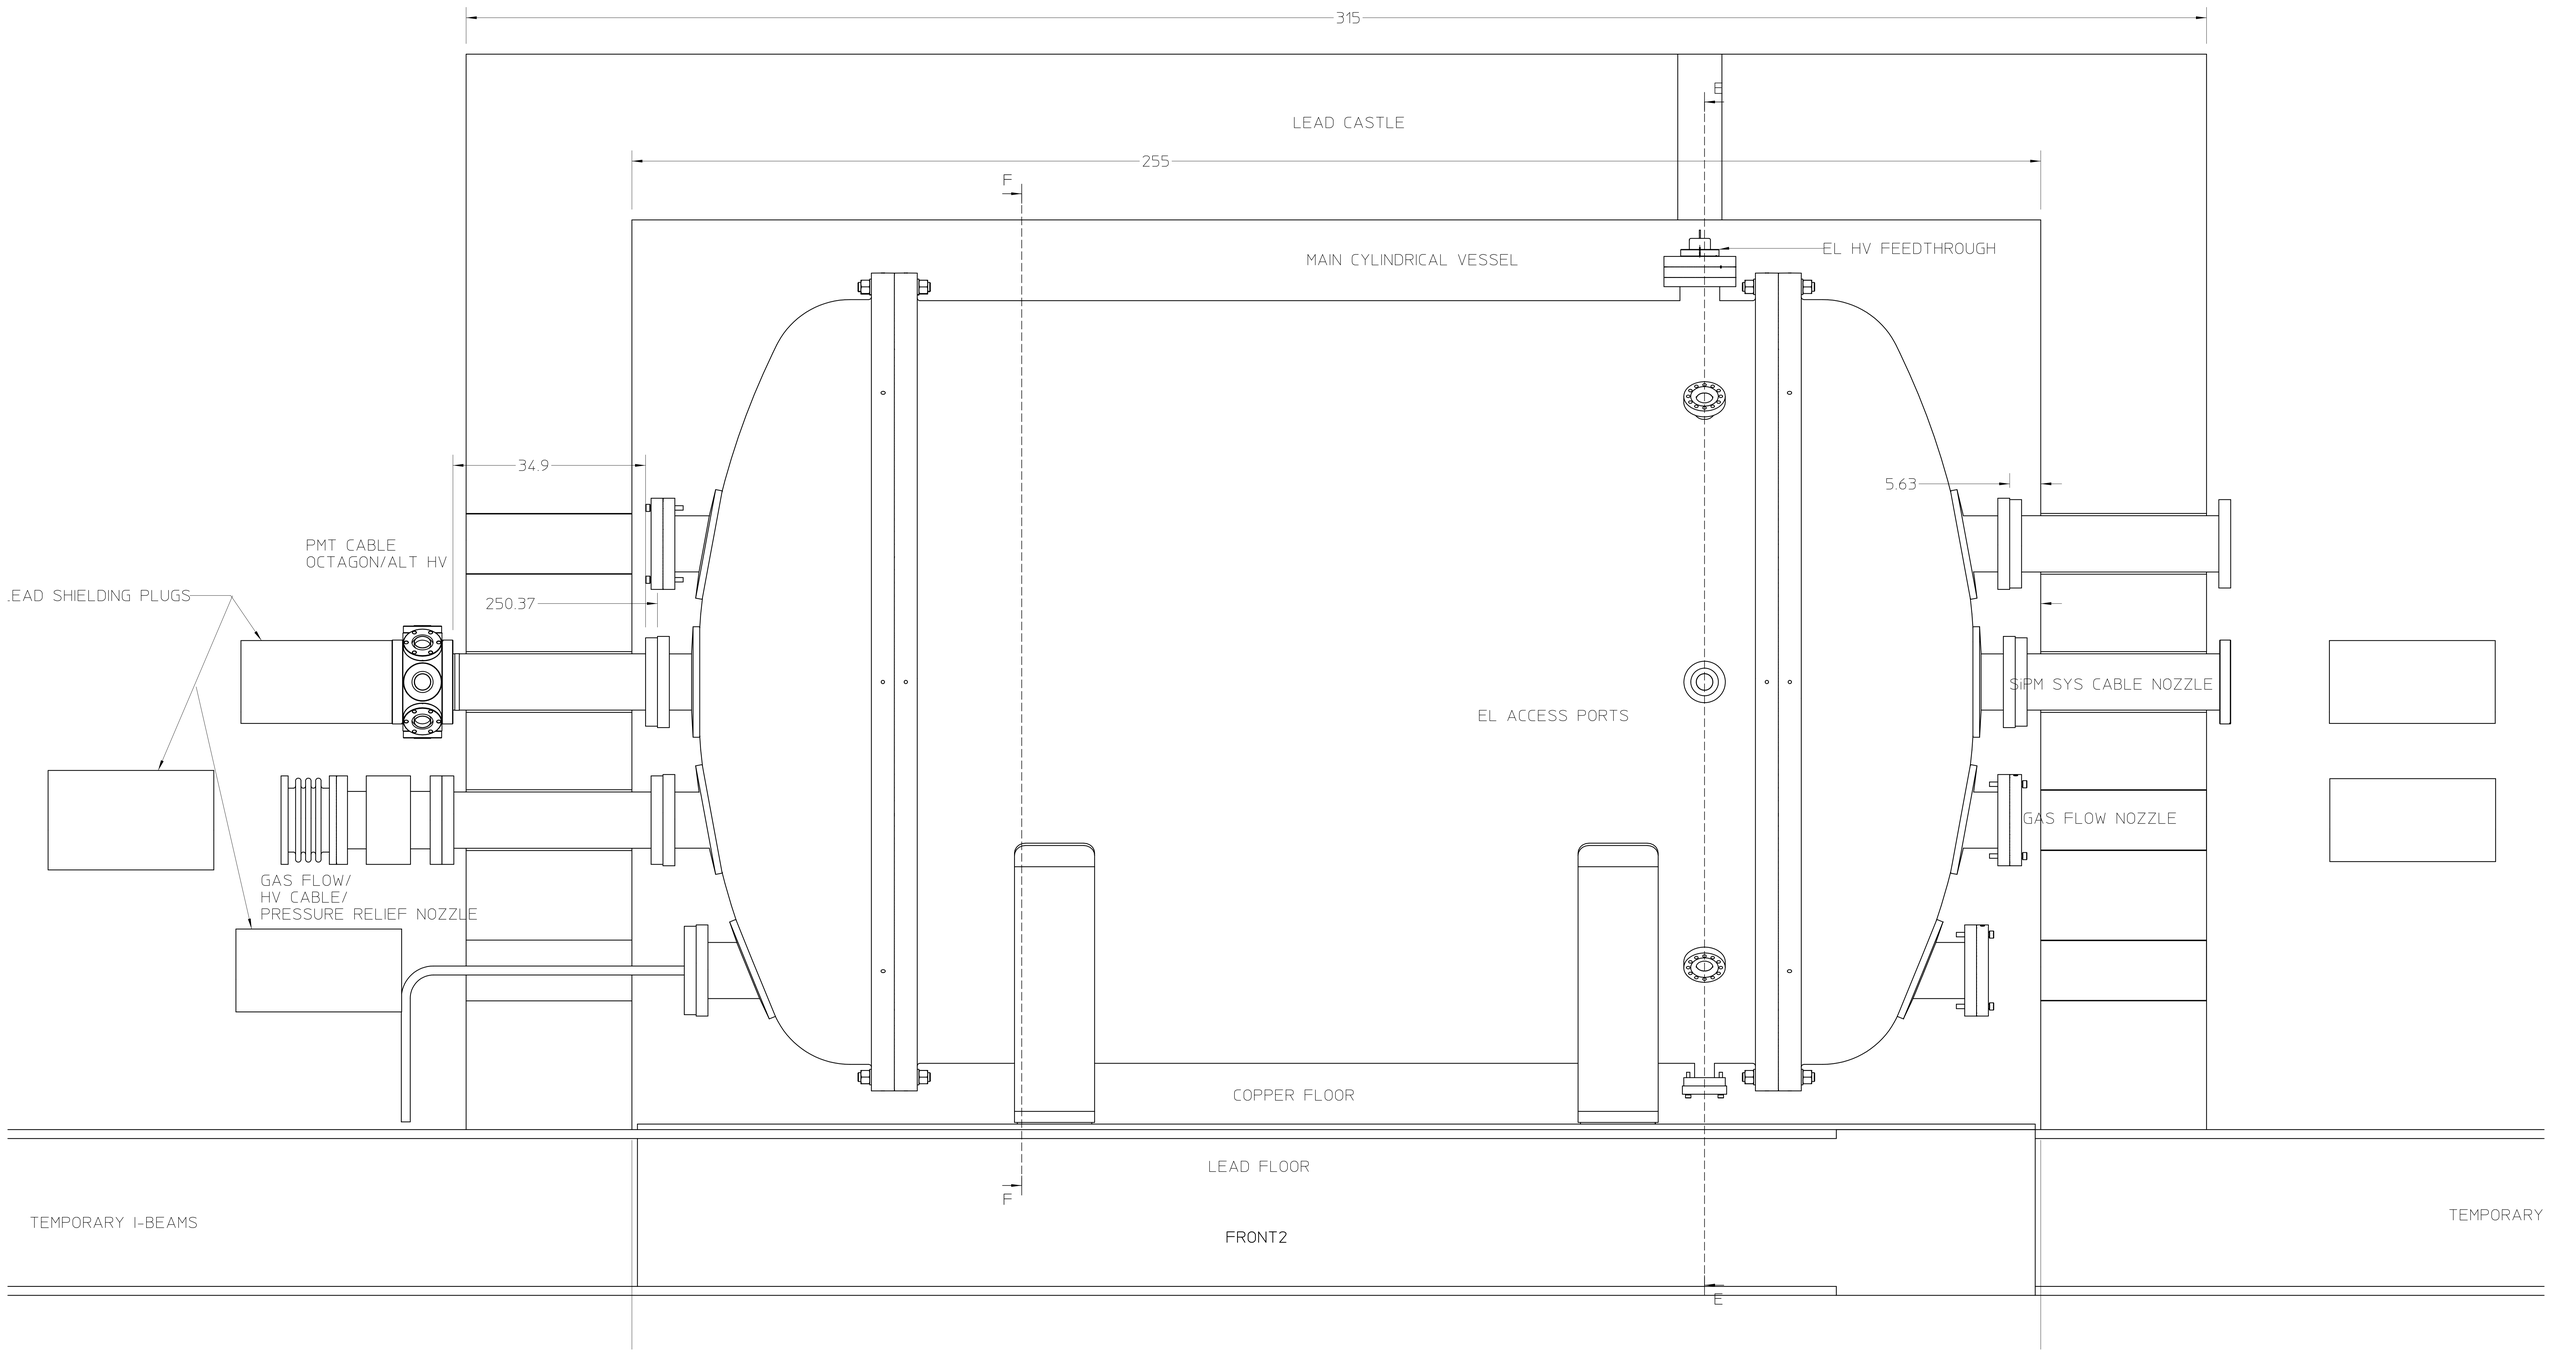
315
LEAD CASTLE
E
255
F
MAIN CYLINDRICAL VESSEL
EL HV FEEDTHROUGH
34.9
5.63
PMT CABLE
OCTAGON/ALT HV
LEAD SHIELDING PLUGS
250.37
SiPM SYS CABLE NOZZLE
EL ACCESS PORTS
GAS FLOW NOZZLE
GAS FLOW/
HV CABLE/
PRESSURE RELIEF NOZZLE
COPPER FLOOR
LEAD FLOOR
F
TEMPORARY I-BEAMS
FRONT2
TEMPORARY
E