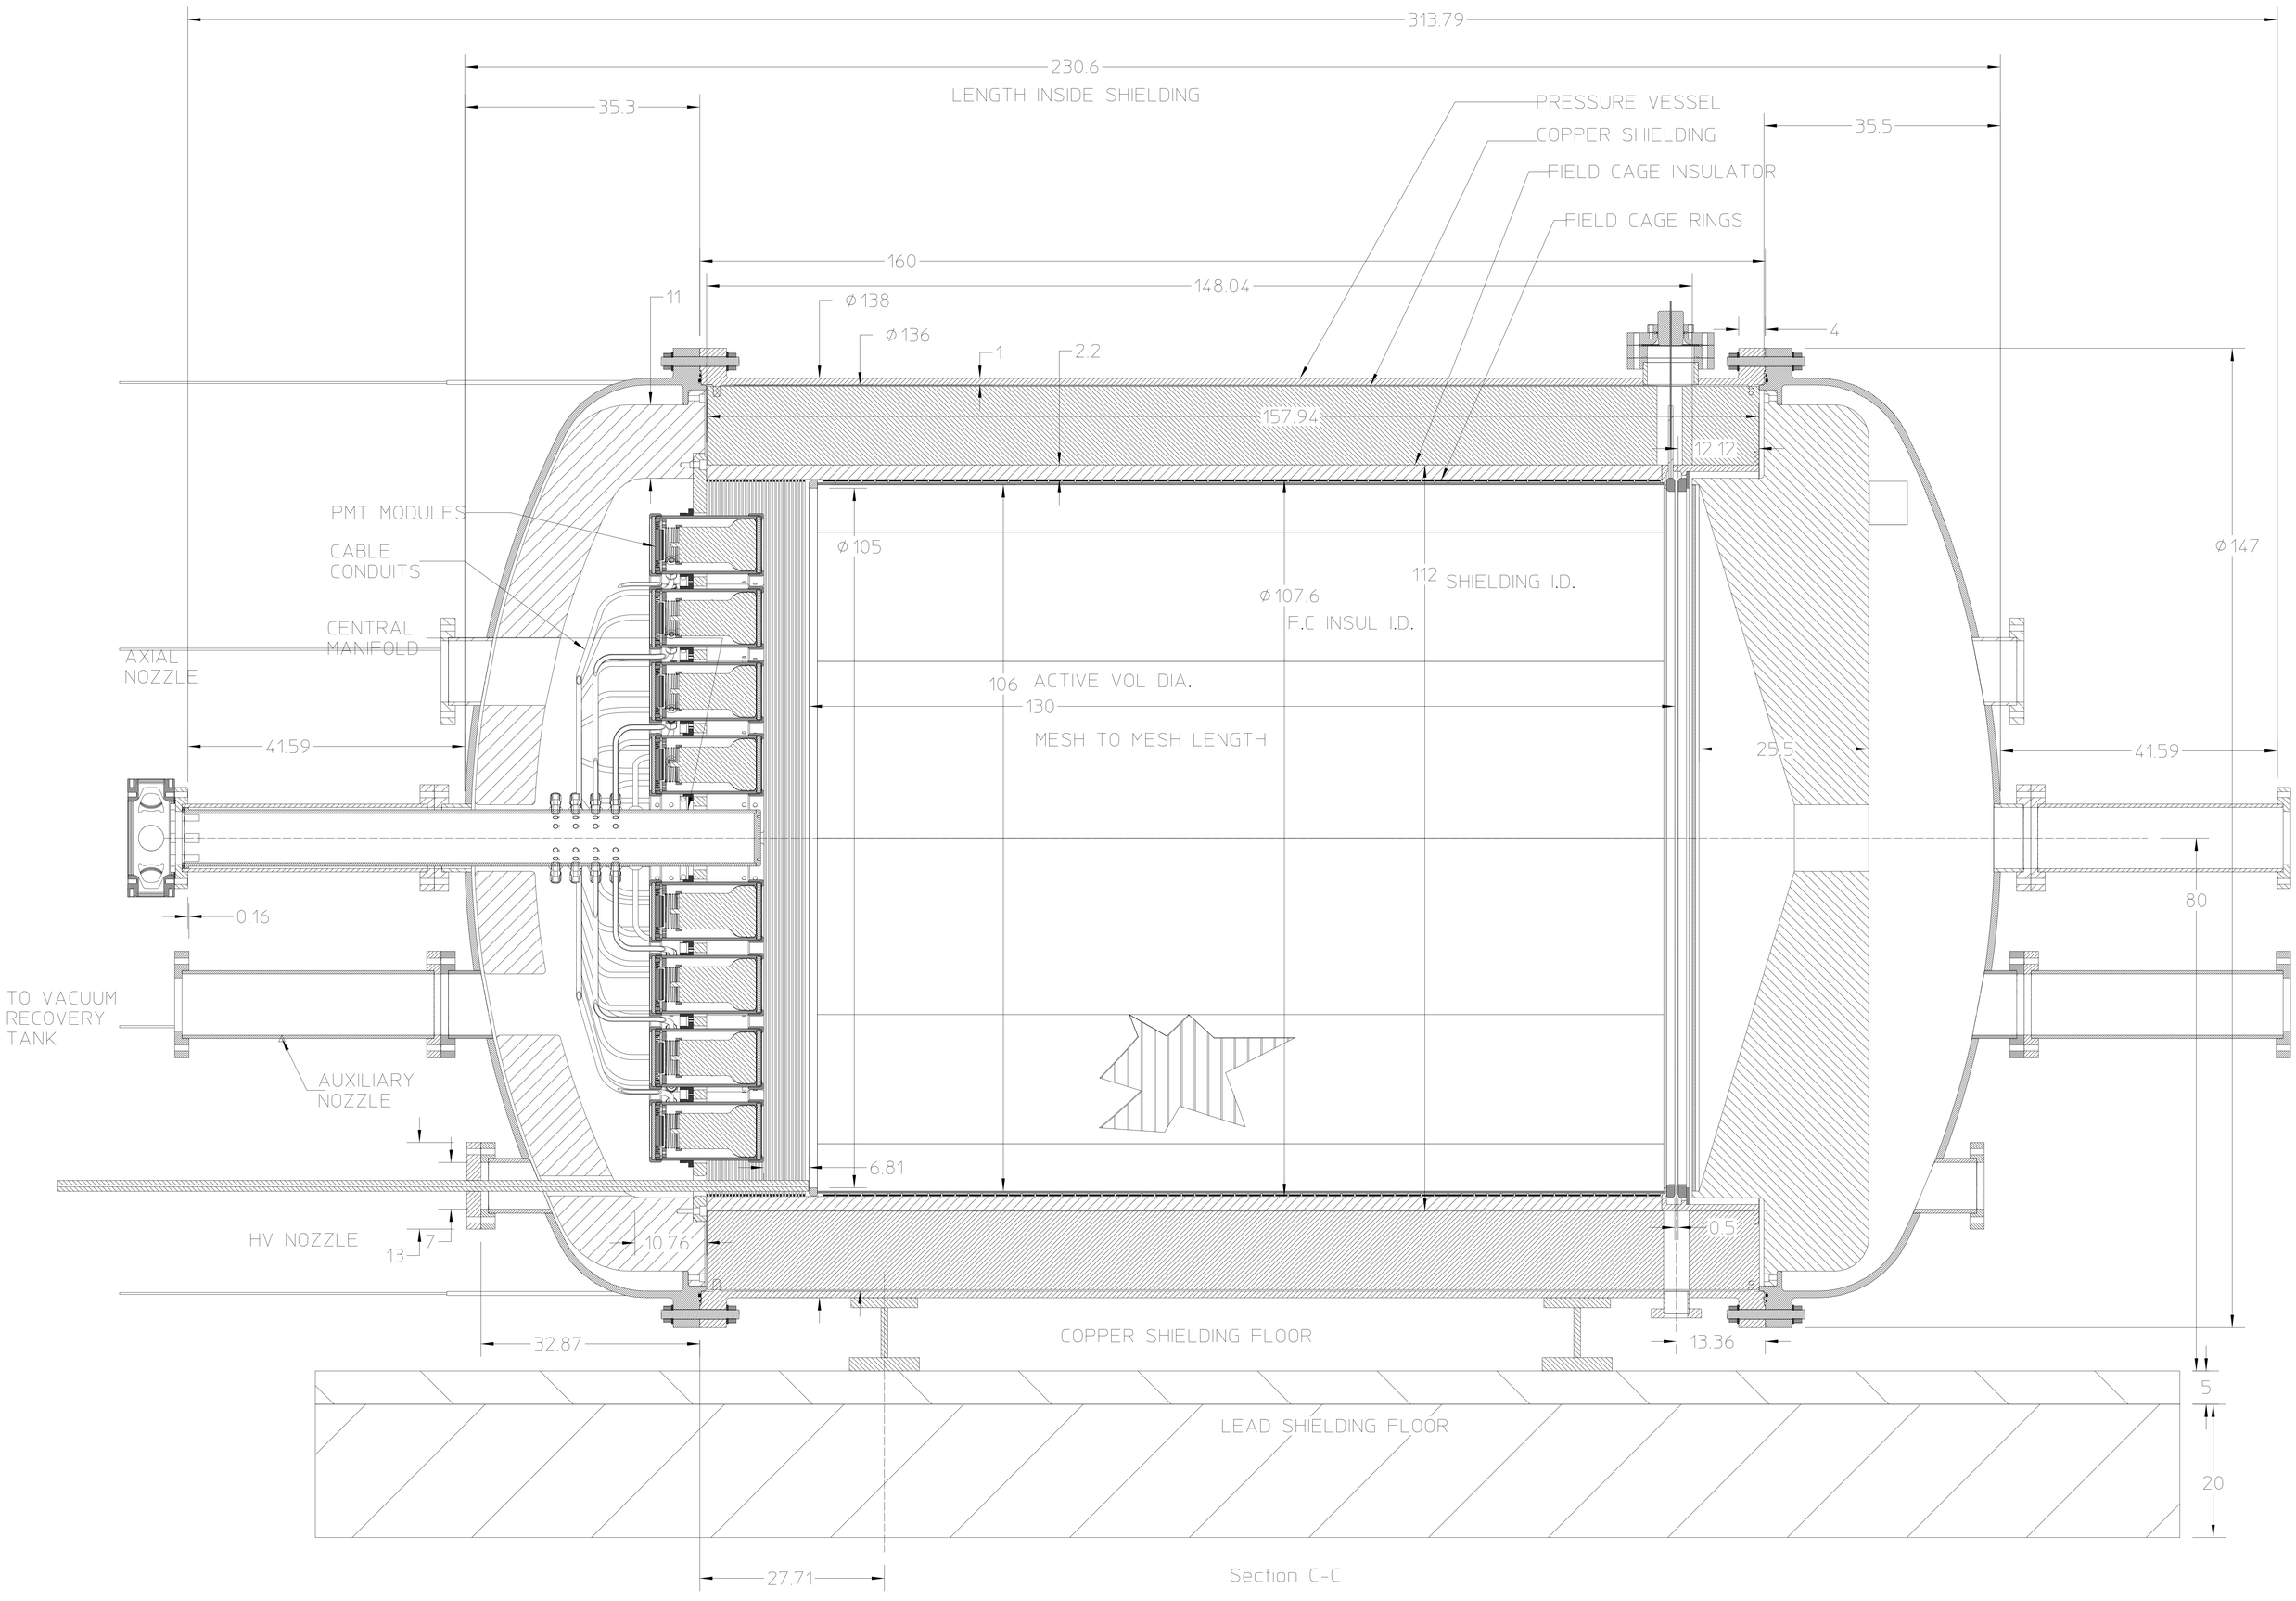
313.79
230.6
LENGTH INSIDE SHIELDING
35.3
35.5
PRESSURE VESSEL
COPPER SHIELDING
FIELD CAGE INSULATOR
FIELD CAGE RINGS
160
148.04
11
Ø138
Ø136
1
2.2
4
157.94
12.12
PMT MODULES
CABLE CONDUITS
CENTRAL MANIFOLD
AXIAL NOZZLE
Ø105
Ø107.6
F.C INSUL I.D.
112 SHIELDING I.D.
106 ACTIVE VOL DIA.
130
MESH TO MESH LENGTH
Ø147
41.59
25.5
41.59
0.16
80
TO VACUUM RECOVERY TANK
AUXILIARY NOZZLE
6.81
HV NOZZLE
13
7
10.76
0.5
32.87
COPPER SHIELDING FLOOR
13.36
5
LEAD SHIELDING FLOOR
20
27.71
Section C-C