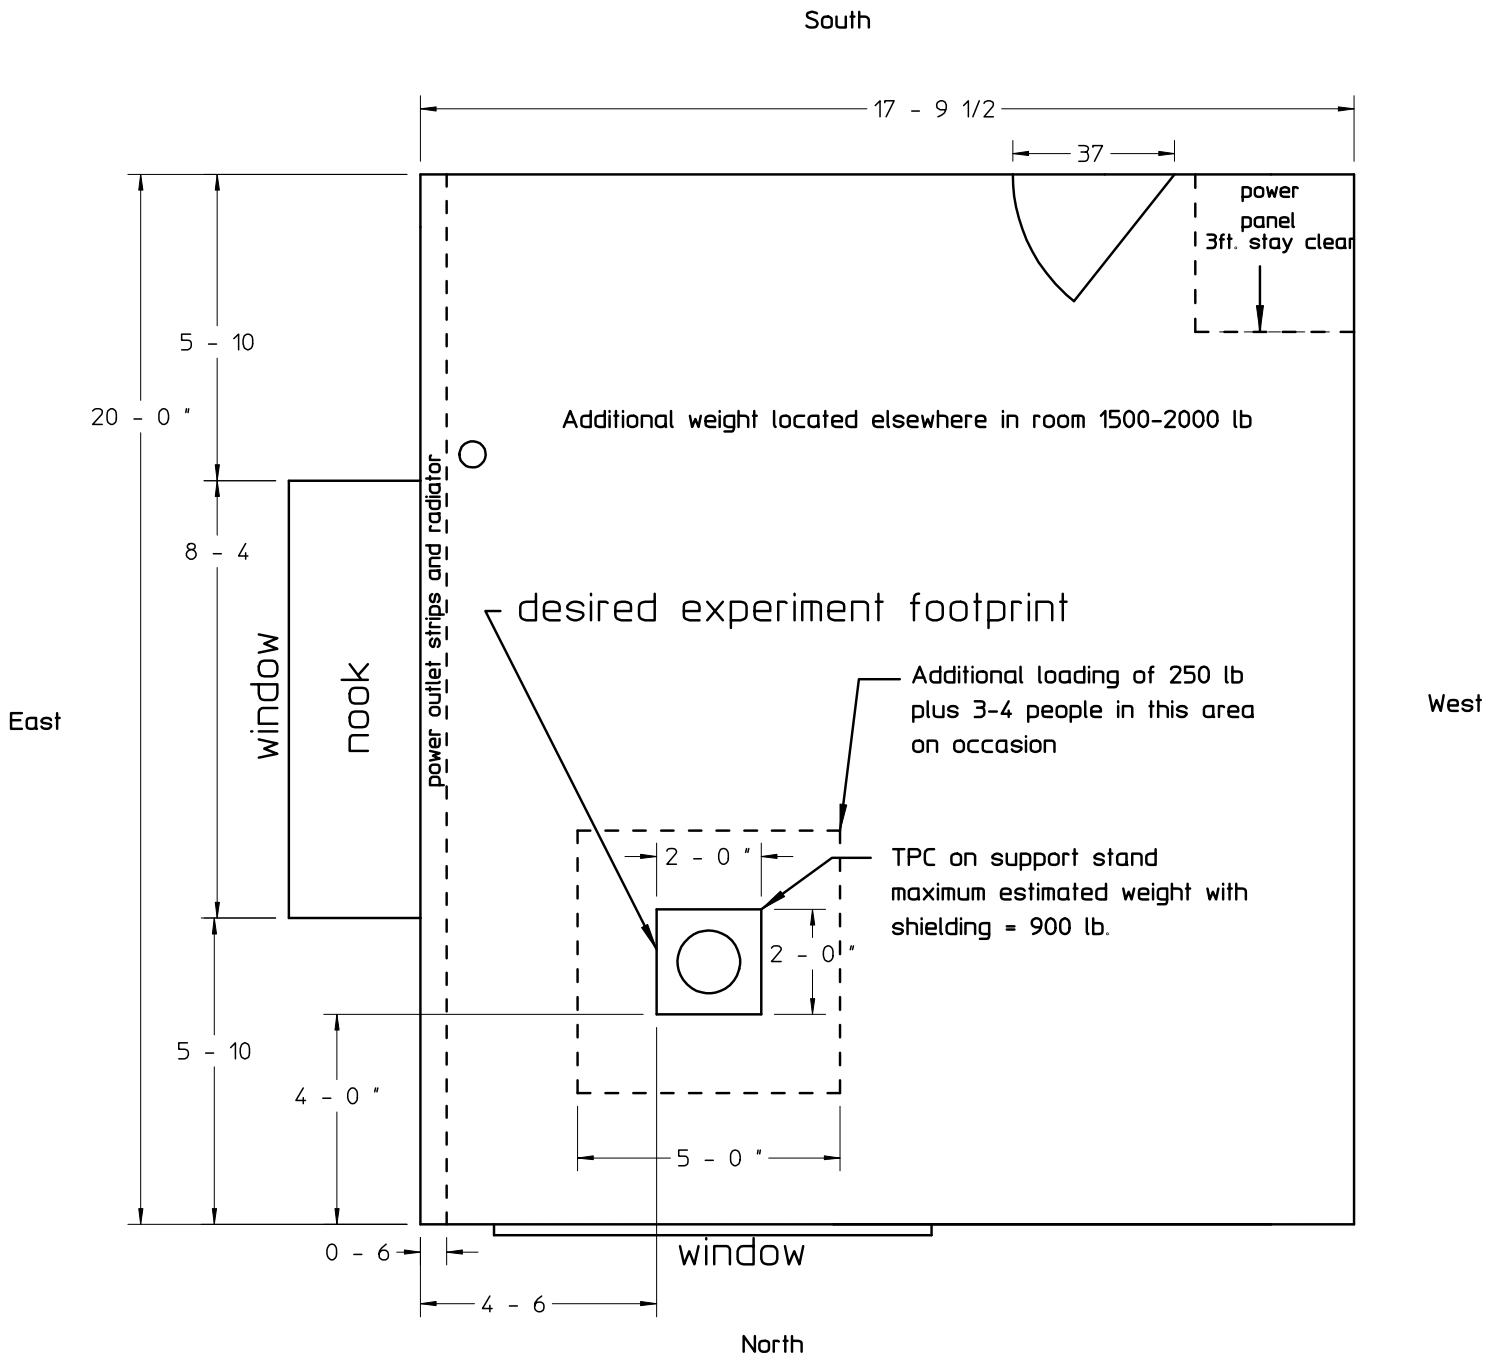
South
17 - 9 1/2
37
power
panel
3ft. stay clear
5 - 10
20 - 0 "
Additional weight located elsewhere in room 1500-2000 lb
8 - 4
power outlet strips and radiator
desired experiment footprint
window
nook
Additional loading of 250 lb
plus 3-4 people in this area
on occasion
East
West
2 - 0 "
TPC on support stand
maximum estimated weight with
shielding = 900 lb.
2 - 0 "
5 - 10
4 - 0 "
5 - 0 "
0 - 6
window
4 - 6
North